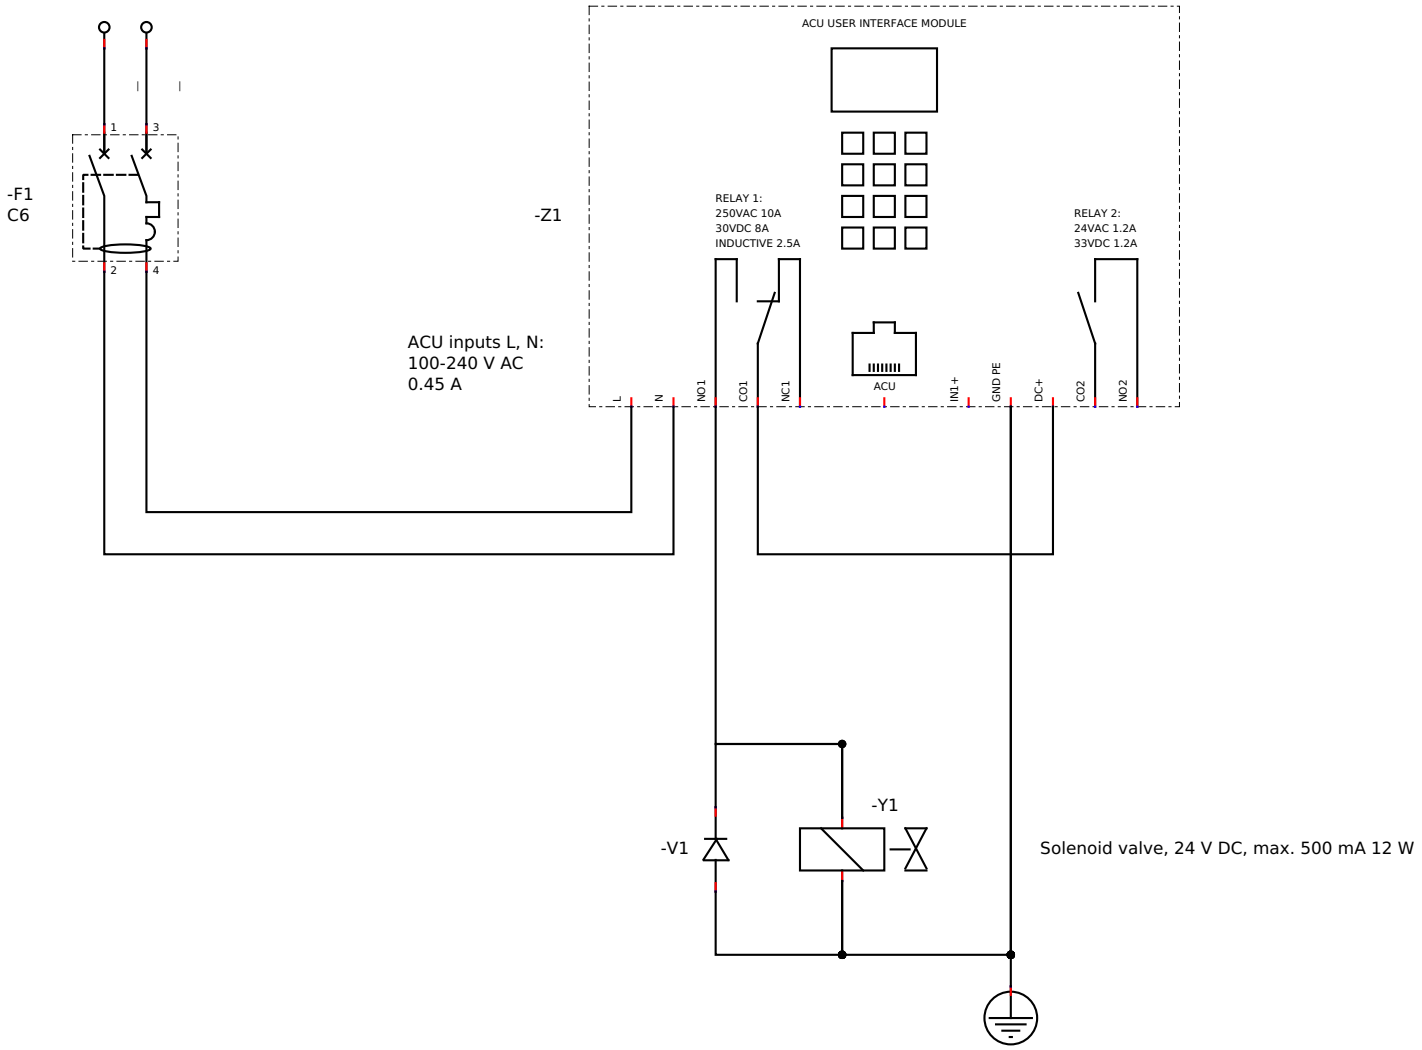

GOMARINA	Access Control Unit (ACU) Wiring Diagram	Date: 9/21/21
www.gomarina.com	Shower, 24 V DC	Chart: S2